

Monument Found
1400ds W of SE.
Corner of Sec.
31 T8N R1W
from D.R. 303-P227

TWP Co. VI

Plat of Survey of North & West Lines of
Deed Record 85 on Page 364 made for
MYRON EDGEWORTH Jr President
Victor Buff Stone Co.
(Note: all deeds are bad)

41.81 Acres

Drawn by N.L. Pratt 5-21-84
Revised E of Clear Creek added by N.L. Pratt 8-20-84 Norm L Pratt

(Merle L. & Betty E. Myers)
D.R. 178 P. 534

(John & Leona Chasteau)
DR 266 P 493

(Victor-Oolitic Stone Co.)
D.R. 223- P 92



Twpcor_VI
Twpcor-VI

Force
Corner
NW Cor.
Sec. 6
T7N R1W

1211.06
(1160 ± on Dead)

Due E 1596.36'
(1542.75 on Dead)

1479.22

Monument Found
140 rds W. of SE
Corner of Sec.
31 T8N R1W
from D.R. 303-P227
Per E25
Per E25

Cemetery (No Dead or description
but is excepted in D.R. 43 P.168
& later deeds.

(266° on Dead)
S87°29'W
281.13'

345.00'
S81°33.1'W
105.32'

5248' 4560'

(Christopher Eric & Charlotte Kay Bradley)
D.R. 230 P.42

Plat of Survey of North & West Lines of
Dead Record 95 on Page 364 made for
MYRON EDGEWORTH Jr President
Victor Buff Stone Co.

(Note all deeds are bad)

Scale 1"=100'

Legend

1/2" iron pipe with yellow plastic plug stamped PRALL LS 10234

41.81 Acres

Surveyed by N.L. Prall LS 5-12-84

Asst: H.L. Padgat
M.T. Hardwick
W.A. Martin

Drawn by N.L. Prall 5-21-84

Revised E of Clear Creek added by N.L. Prall 8-20-84 N.L. Prall


E Clear Creek
(Revised)
Dead will not claim by 124.21'

S60°32.6'W
600.00'


(Merle L. & Bobby E. Myers)
D.R. 178 P.534

(John & Leona Chasless)
D.R. 266 P.493

(Victor-Oolitic Stone Co.)
D.R. 223-P92

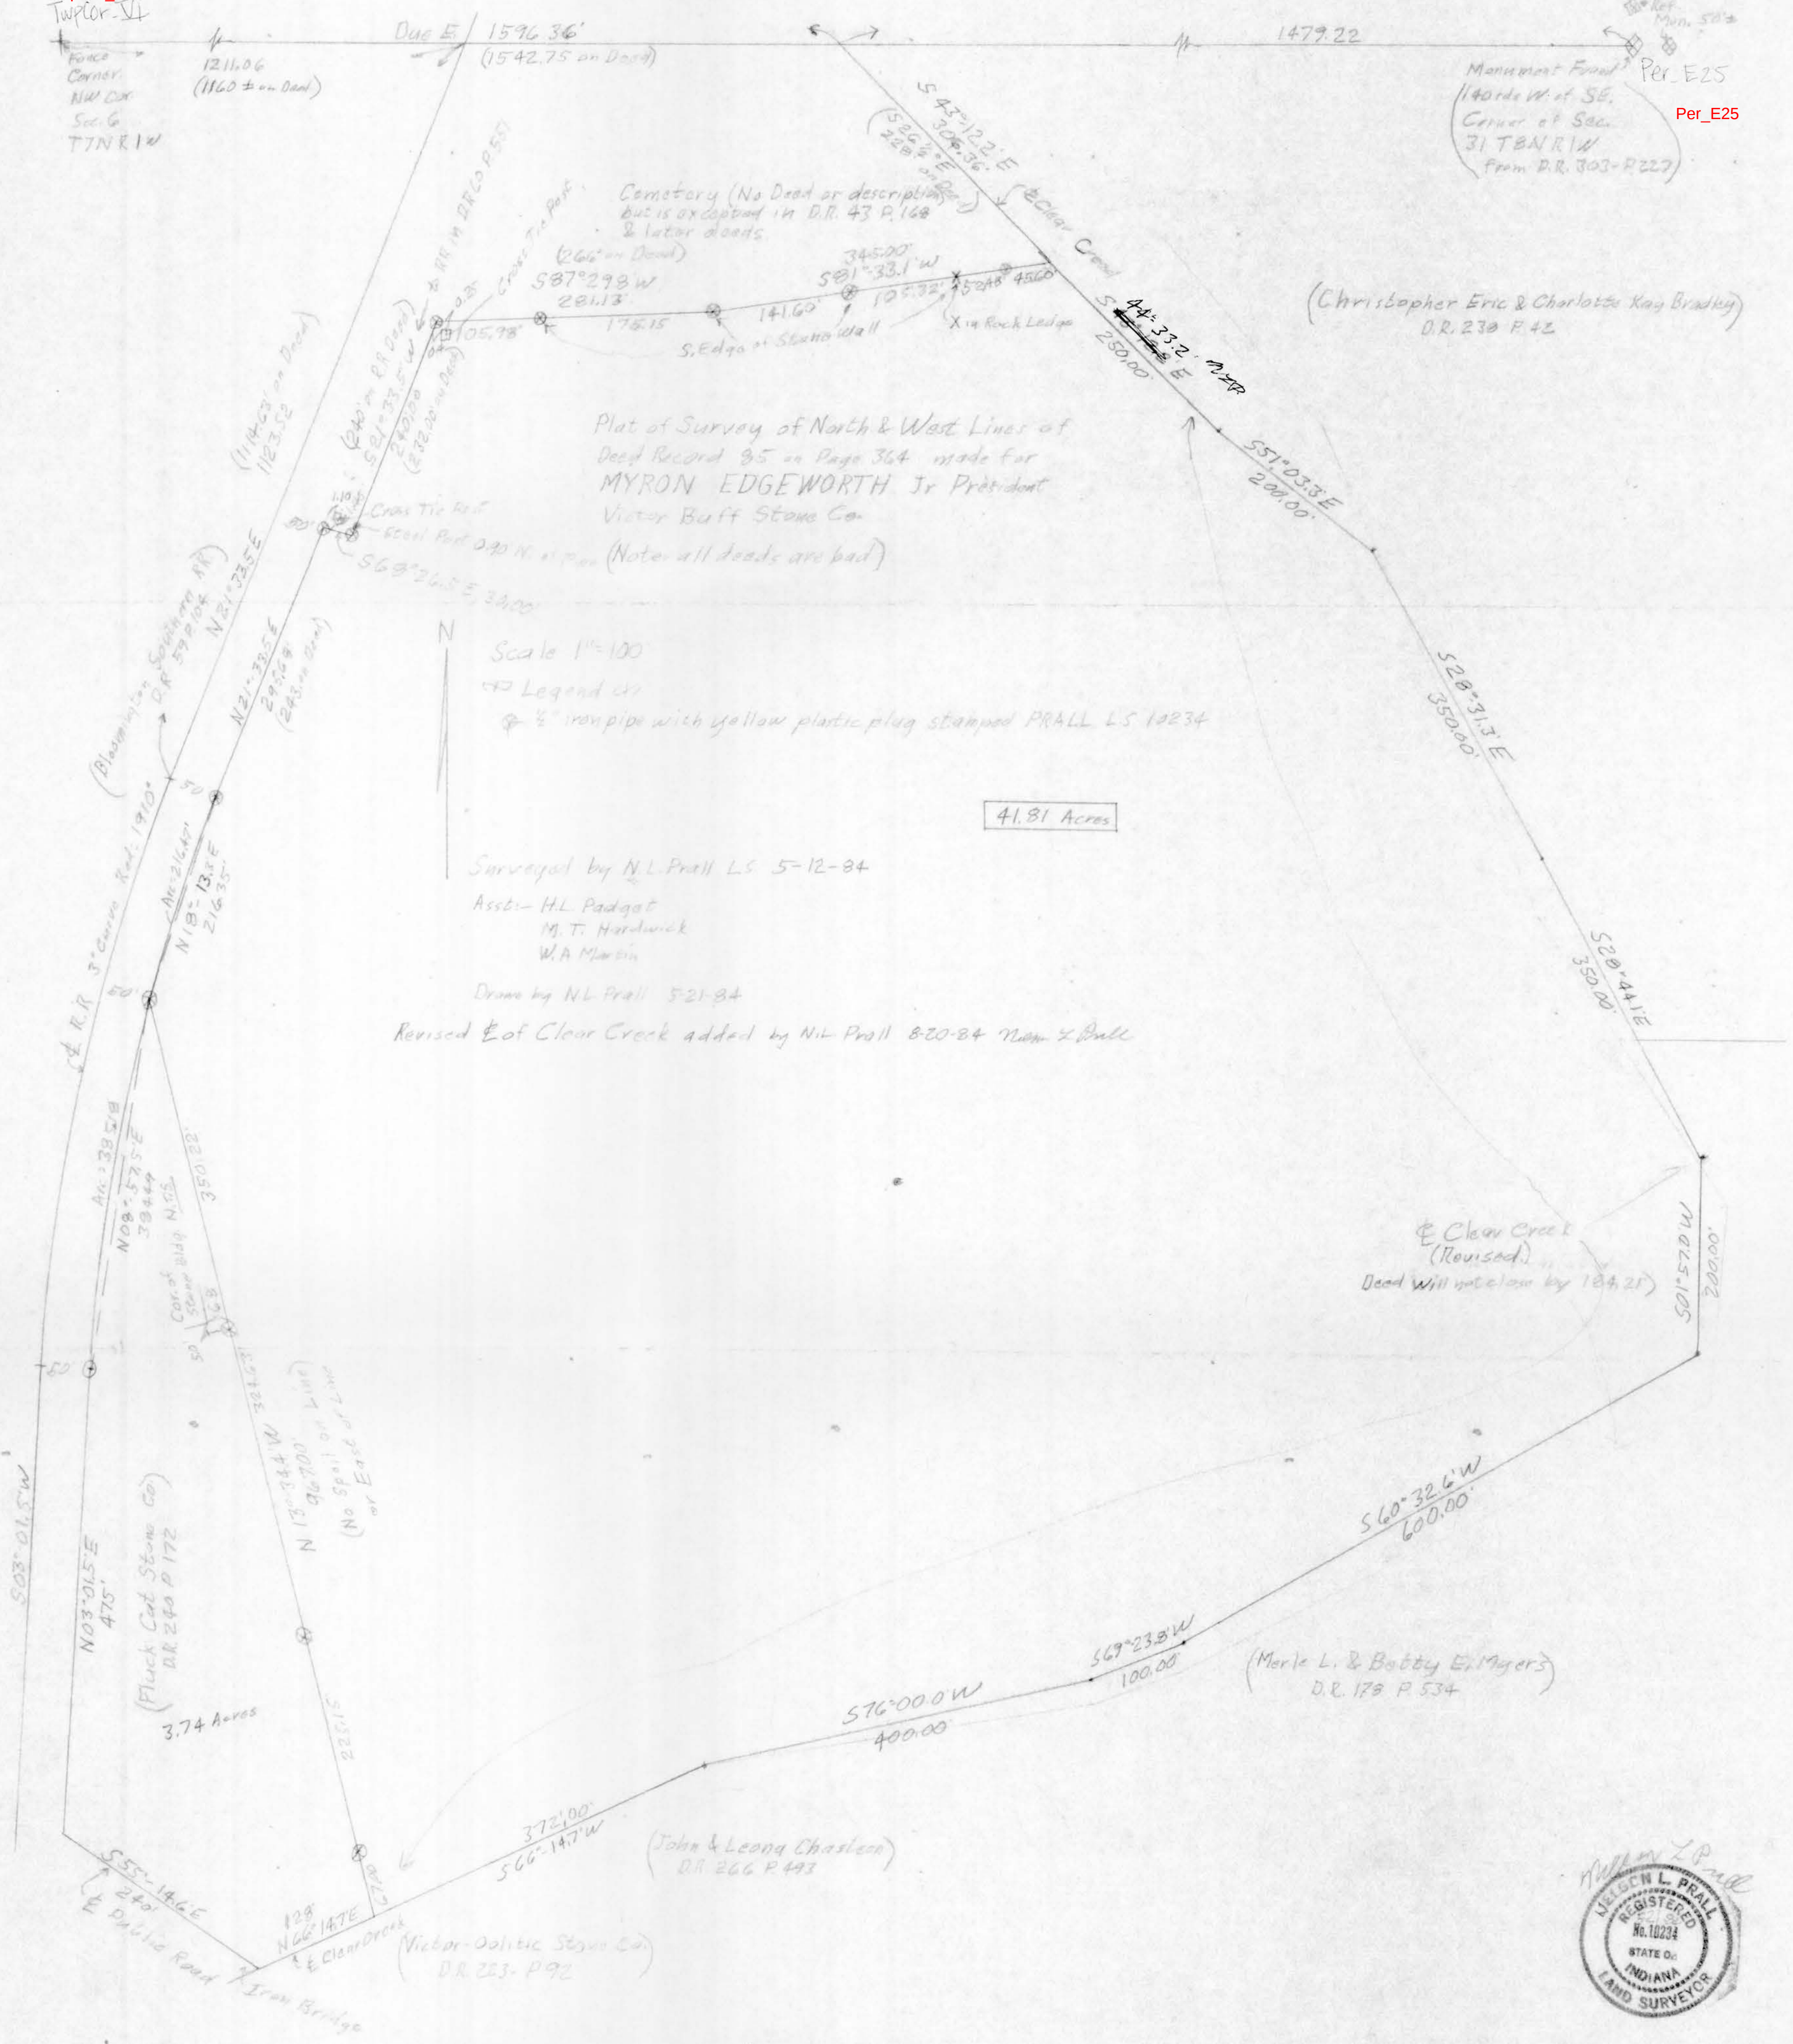

AS 1001260

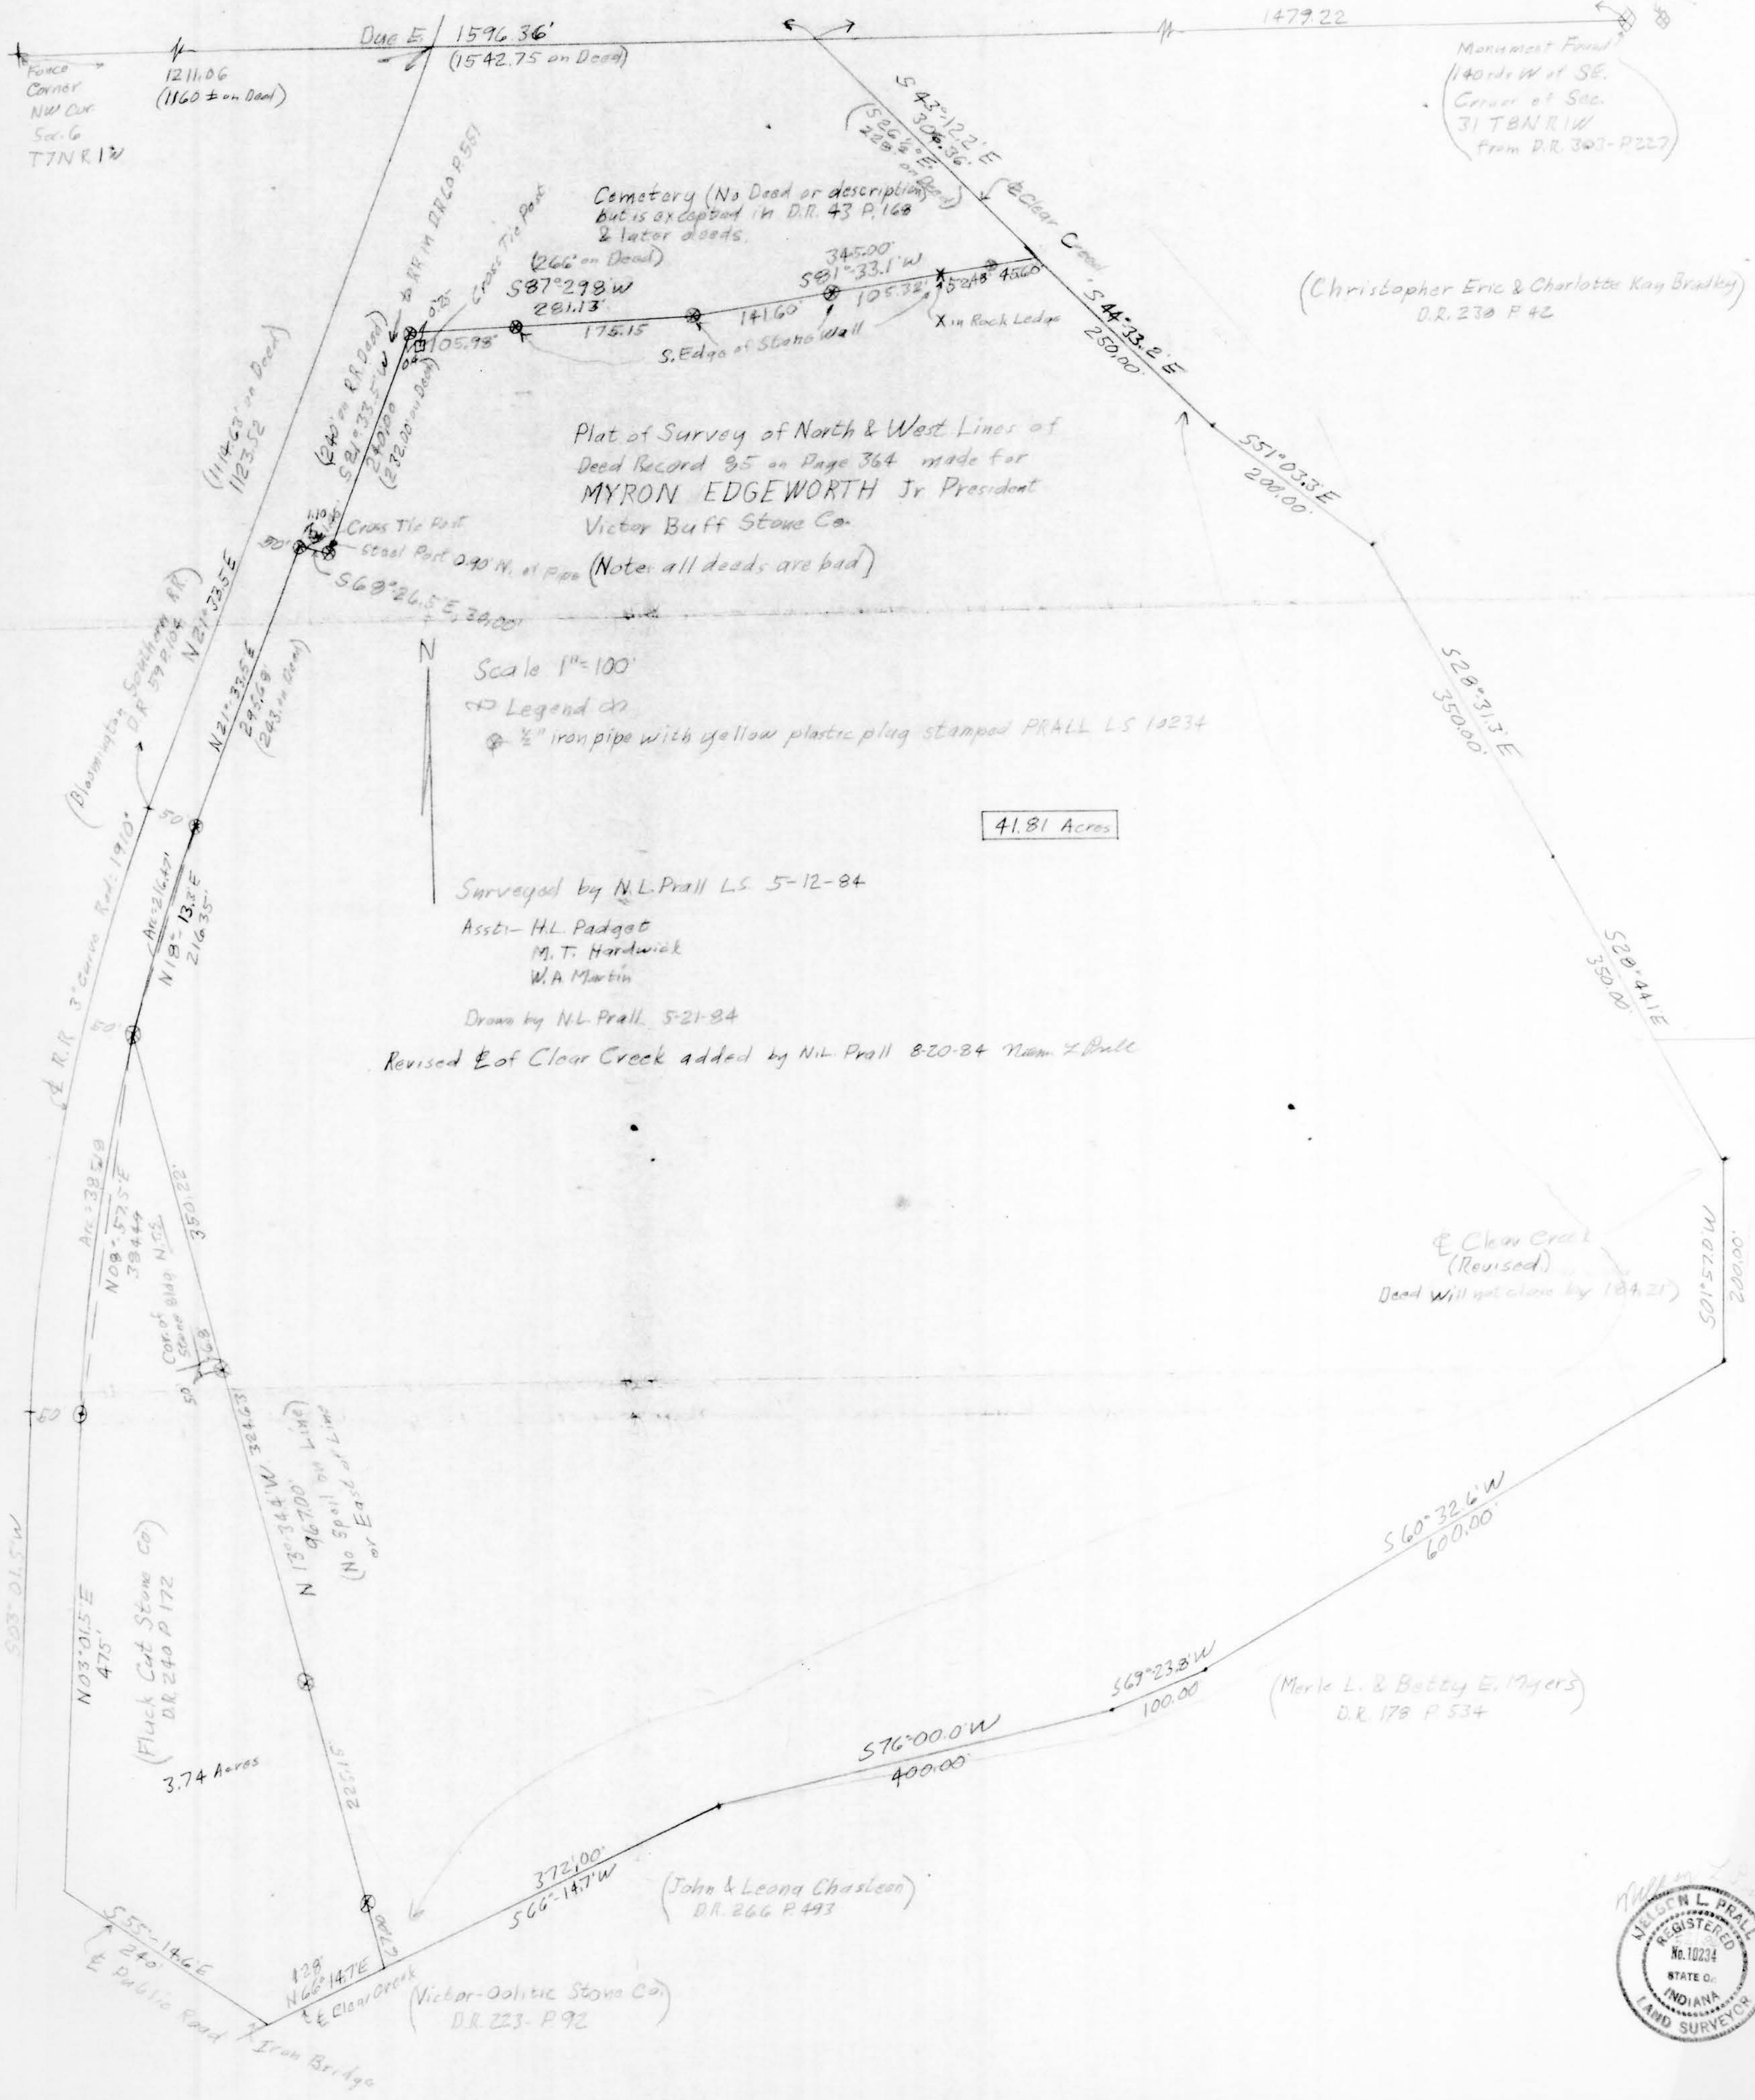

Due E 1596.36'
(1542.75 on Deed)

Force
Corner
NW Cor.
Sec. 6
T7N R12W

Monument Found
140 rds W of SE.
Corner of Sec.
31 T8N R1W
from D.R. 303-P227

Cemetery (No Dead or description
but is excepted in D.R. 43 P. 168
& later deeds.
(266 on Deed)

(Christopher Eric & Charlotte Kay Bradley)
D.R. 230 P 42

Plat of Survey of North & West Lines of
Deed Record 95 on Page 364 made for
MYRON EDGEWORTH Jr President
Victor Buff Stone Co.
(Note: all deeds are bad)

Scale 1"=100'

Legend

1/2" iron pipe with yellow plastic plug stamped PRALL LS 10234

41.81 Acres

Surveyed by N.L. Prall LS 5-12-84

Asst: H.L. Padgett
M.T. Hardwick
W.A. Martin

Drawn by N.L. Prall 5-21-84

Revised E of Clear Creek added by N.L. Prall 8-20-84 Nam & Bull

Clear Creek
(Revised)
Dead Will not clear by 184.21'

(Merle L. & Betty E. Myers)
D.R. 178 P 534

(John & Leona Chasless)
D.R. 266 P 493

(Victor-Oolitic Stone Co.)
D.R. 223-P 92

